



Permit #F00154203

FilmL.A., Inc.
6255 W Sunset Blvd, 12th Floor
Hollywood, CA 90028
t: (213)977-8600 - f: (213)977-8601
www.filmla.com

Summary Information

Permit No: F00154203**Type of Permit:** FILMING**Release Date:** 07/23/2019**Production Company** ABC STUDIOS - HTGAWM**Producer** Scott Printz**Insured Company Name** ABC STUDIOS - HTGAWM**Director** Stephen Cragg

Contact Phone No. 1 323-993-7020

1st AD Carol Vitkay

Contact Phone No. 2

Production Manager Brian Thomas

Fax 323-993-7035

FilmL.A. Coordinator Cody PenwellAddress 1438 N. GOWER STREET, MAILBOX
12**Location Manager** TIMOTHY HILLMAN

LOS ANGELES, California 90028

Primary Phone Mobile - 213-712-1637

Secondary Phone Office - 323-993-7070

Production Title HOW TO GET AWAY WITH MURDER**Location Assistant** Mona Nash**Type of Production** TV Drama

Primary Phone Mobile - 818-415-8383

Secondary Phone Office - 818-993-7070

Fees

Posting 1800 \$414.00

Total Permit Fee \$2,331.00

Notification Charge \$173.00

Number of Locations 2

FILMLA NON-REFUNDABLE FILM APPLICATION FEE \$699.00

LA CITY LANE AND STREET CLOSURE FEE \$312.00

LA CITY FIRE SAFETY OFFICER \$648.00

LA CITY FIRE DEPARTMENT SPOT CHECK \$85.00
SURCHARGE



FilmL.A., Inc.
6255 W Sunset Blvd, 12th Floor
Hollywood, CA 90028
t: (213)977-8600 - f: (213)977-8601
www.filmla.com

Summary Information**Location****Location 1 of 2****Page 1 of 2**

Permit Number	F00154203	Location Manager	TIMOTHY HILLMAN
Production Company	ABC STUDIOS - HTGAWM	Primary Phone	Mobile - 213-712-1637
Insured Company	ABC STUDIOS - HTGAWM	Secondary Phone	Office - 323-993-7070
Production Title	HOW TO GET AWAY WITH MURDER		

Location Address 6000 Santa Monica Blvd, Los Angeles, CA, 90038

Location Name HOLLYWOOD FOREVER CEMETERY

Location Type Cemetery

Prep Dates 7/23/2019 - 7/23/2019 07:00 - 22:00 1 day

Film Dates 7/24/2019 - 7/24/2019 04:00 - 22:00 1 day

Strike Dates 7/24/2019 - 7/24/2019 18:00 - 22:00

Open or Closed to the Public Open

Generic Conditions *Certain service and personnel fees required by jurisdictional agencies are not collected by FilmL.A. Any such fees must be paid directly to the appropriate agency, and a separate invoice will be provided to the permittee.
*LA CITY AND/OR LA COUNTY FIRE CHECKLIST ATTACHED TO FINAL PERMIT. THE PERMITTEE IS RESPONSIBLE FOR COMPLETING CHECKLIST PRIOR TO FILMING ACTIVITY AT THIS LOCATION. NON COMPLIANCE MAY RESULT IN ASSIGNMENT OF A FIRE OFFICER.
All vehicles must be parked on private property
Must Maintain 5' Clearance on Sidewalks/Walkways
Must maintain local/emergency access
No cast or crew parking on area streets
No interference with merchant activity.
No interference with vehicular or pedestrian traffic
Notify LAPD Hollywood Division (213) 972-2971 and comm. (213) 978-6552 1/2 hour prior to any gunfire, brandishing weapons, special effects or simulated emergency or criminal activity.

Equipment on Location	Type	Quantity	Personnel on Location	Type	Quantity
	5 or 10 ton trucks	3		Cast	8
	Catering Truck	2		Crew	85
	Condors	2		Extras	60
	Cranes	1		Spot Check	1
	Cube Trucks	2			
	Generator	3			
	Picture vehicles	25			



FilmL.A., Inc.
6255 W Sunset Blvd, 12th Floor
Hollywood, CA 90028
t: (213)977-8600 - f: (213)977-8601
www.filmla.com

Summary Information**Location****Location 1 of 2****Page 2 of 2**

Permit Number	F00154203	Location Manager	TIMOTHY HILLMAN
Production Company	ABC STUDIOS - HTGAWM	Primary Phone	Mobile - 213-712-1637
Insured Company	ABC STUDIOS - HTGAWM	Secondary Phone	Office - 323-993-7070
Production Title	HOW TO GET AWAY WITH MURDER		

Portable restrooms	2
Scissor Lifts	2
Stakebed Trucks	6
Trailers	4
Vans	6

Filming Activities Brandishing weapons (not in public view); Equipment on property; Exterior Dialogue; Handheld equipment; Wetdown; Wind effects; Cemetery scene with body being lowered into grave.;

Jurisdiction **Political:** Los Angeles City -
Council District 13

Police: Los Angeles
Police Department

Fire: Los Angeles City

Thomas Guide **Page:** 593

Grid: G6

Location Notes Company must contact for activities and equipment/vehicle placement on State freeways/highways

Approvals LOS ANGELES CITY POLICE DEPARTMENT

Gabriel Martinez

Parking **Base Camp** SUNSET GOWER
Location Type : STUDIOS
Other Location 1438 N Gower St,
Los Angeles, CA,
90028

Crew Parking SUNSET GOWER
Location Type : STUDIOS
Other Location 1438 N Gower St,
Los Angeles, CA,
90028

Parking Notes
Crew Parking & Base Camp at Sunset Gower Studios



FilmL.A., Inc.
6255 W Sunset Blvd, 12th Floor
Hollywood, CA 90028
t: (213)977-8600 - f: (213)977-8601
www.filmla.com

Summary Information**Location****Location 2 of 2****Page 1 of 3**

Permit Number	F00154203	Location Manager	TIMOTHY HILLMAN
Production Company	ABC STUDIOS - HTGAWM	Primary Phone	Mobile - 213-712-1637
Insured Company	ABC STUDIOS - HTGAWM	Secondary Phone	Office - 323-993-7070
Production Title	HOW TO GET AWAY WITH MURDER		

Location Address 400 S Kenmore Ave, Los Angeles, CA, 90020**Location Type** Apartment Building**Prep Dates** 7/26/2019 - 7/26/2019 07:00 - 18:00 1 day**Film Dates** 7/26/2019 - 7/26/2019 18:00 - 23:00 1 day**Strike Dates** 7/26/2019 - 7/26/2019 23:00 - 23:59**Open or Closed to the Public** Open

Generic Conditions

- *Certain service and personnel fees required by jurisdictional agencies are not collected by FilmL.A. Any such fees must be paid directly to the appropriate agency, and a separate invoice will be provided to the permittee.
- *LAFD UFSO: Company must contact FilmL.A. for extension of the Uniformed Fire Safety Officers' hours. During normal business hours, UFSO must also inform the LAFD Film desk of the extension.
- All closures impacting sidewalks must be implemented per WATCH manual, CA MUTCD TA-28 & TA-29
- Community Survey Obtained
- Equipment staging and vehicles may park on one side of the street only.
- Must Maintain 5' Clearance on Sidewalks/Walkways
- Must maintain local/emergency access
- No cast or crew parking on area streets
- No interference with merchant activity.
- Number of uniformed officers listed on the permit is a minimum requirement.
- Permittee remains responsible for deploying a sufficient number of uniformed officers to provide traffic and crowd control to ensure the safety of the film crew and the public.
- Traffic control must be done in accordance w/MUTCD
- Traffic Officers Required
- Uniformed officers shall have a copy of the film permit in their possession and are required to confirm that all traffic control signage devices are in place.

Please see attached document 4th St (closure) Kenmore(ES curb) & Catalina (WS curb) - How to get away with murder (Rev 2).pdf

Equipment on Location	Type	Quantity	Personnel on Location	Type	Quantity
	5 or 10 ton trucks	3		Cast	2



FilmL.A., Inc.
6255 W Sunset Blvd, 12th Floor
Hollywood, CA 90028
t: (213)977-8600 - f: (213)977-8601
www.filmla.com

Summary Information**Location****Location 2 of 2****Page 2 of 3**

Permit Number	F00154203	Location Manager	TIMOTHY HILLMAN
Production Company	ABC STUDIOS - HTGAWM	Primary Phone	Mobile - 213-712-1637
Insured Company	ABC STUDIOS - HTGAWM	Secondary Phone	Office - 323-993-7070
Production Title	HOW TO GET AWAY WITH MURDER		

Condors	2	Crew	85
Cranes	1	Extras	20
Cube Trucks	2	LA City UFSO assigned	45525
Generator	2	Off-Duty/Retired LAPD Officer(s)	2
Picture vehicles	15		
Portable restrooms	1		
Scissor Lifts	1		
Stakebed Trucks	5		
Trailers	2		
Vans	6		

Filming Activities Camera in car; Camera on sticks; Drive by; Drive ups & away; Equipment on sidewalk & street; Equipment on sidewalk, in curb lane & across street; Exterior Dialogue; Exterior establishing shots; Handheld equipment; Intermittent pedestrian control; Intermittent traffic control - 2 minutes standard;

Jurisdiction	Political: Los Angeles City - Council District 10	Police: Los Angeles Police Department	Fire: Los Angeles City
---------------------	--	--	-------------------------------

Thomas Guide Page: 633**Grid:** J2

Approvals	FILMLA. CLOSURES	Joshua Mingo
	LOS ANGELES CITY DEPARTMENT OF PUBLIC WORKS	Cairo Hunter
	LOS ANGELES CITY FIRE DEPARTMENT - FILM UNIT	Kanisha Leonard
	LOS ANGELES CITY POLICE DEPARTMENT	Gabriel Martinez

Coordinator Note UFSO REQUIRED:
7/26; 1800-2300

Parking	Base Camp	SUNSET GOWER STUDIOS	Crew Parking	SUNSET GOWER STUDIOS
	Location Type :	1438 N Gower St, Los Angeles, CA, 90028	Location Type :	1438 N Gower St, Los Angeles, CA, 90028
	Other Location		Other Location	

Parking Notes

Crew Parking & Base Camp at Sunset Gower Studios



FilmL.A., Inc.
6255 W Sunset Blvd, 12th Floor
Hollywood, CA 90028
t: (213)977-8600 - f: (213)977-8601
www.filmla.com

Summary Information**Location****Location 2 of 2****Page 3 of 3**

Permit Number	F00154203	Location Manager	TIMOTHY HILLMAN
Production Company	ABC STUDIOS - HTGAWM	Primary Phone	Mobile - 213-712-1637
Insured Company	ABC STUDIOS - HTGAWM	Secondary Phone	Office - 323-993-7070
Production Title	HOW TO GET AWAY WITH MURDER		

Posting "No Parking" signs B/S W. 4TH ST. FROM S. KENMORE TO S. CATALINA ST.
W/S S. CATALINA ST. 200 FT, NORTH & SOUTH OF W. 4TH ST,
E/S S. KENMORE 200 FT, NORTH & SOUTH OF W. 4TH ST,


Approximate Footage 1501 - 1800**Log Number** 248028**Date(s)** 7/26/2019 to 7/26/2019**Time(s)** 00:00 to 00:00

Lane / Full Closure W/S S. CATALINA ST. 200 FT, NORTH & SOUTH OF W. 4TH ST,
E/S KENMORE AVE. 200FT NORTH & SOUTH OF W 4TH ST.

Approximate Footage 0 - 300**Date(s)** 7/26/2019 to 7/26/2019**Time(s)** 12:00 to 23:59


Lane / Full Closure FULL CLOSURE W. 4TH ST., S. KENMORE AV. TO S. CATALINA AV.

Approximate Footage 0 - 300**Date(s)** 7/26/2019 to 7/26/2019**Time(s)** 17:00 to 23:59

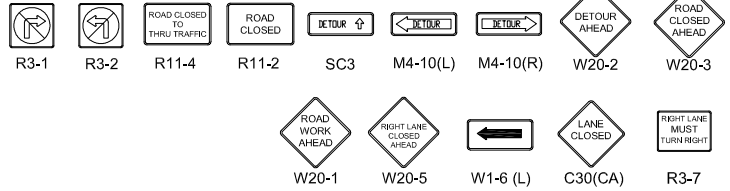

- Ⓢ TRAFFIC SIGNAL
- TRAFFIC CONE
- ⬇ TYPE I W/ SIGN
- ⚡ FLASHING ARROW SIGN (FAS)

ALL TRAFFIC CONTROL
WILL BE INSTALLED TO
MEET OR EXCEED THE
LATEST CA MUTCD
MINIMUM REQUIREMENTS

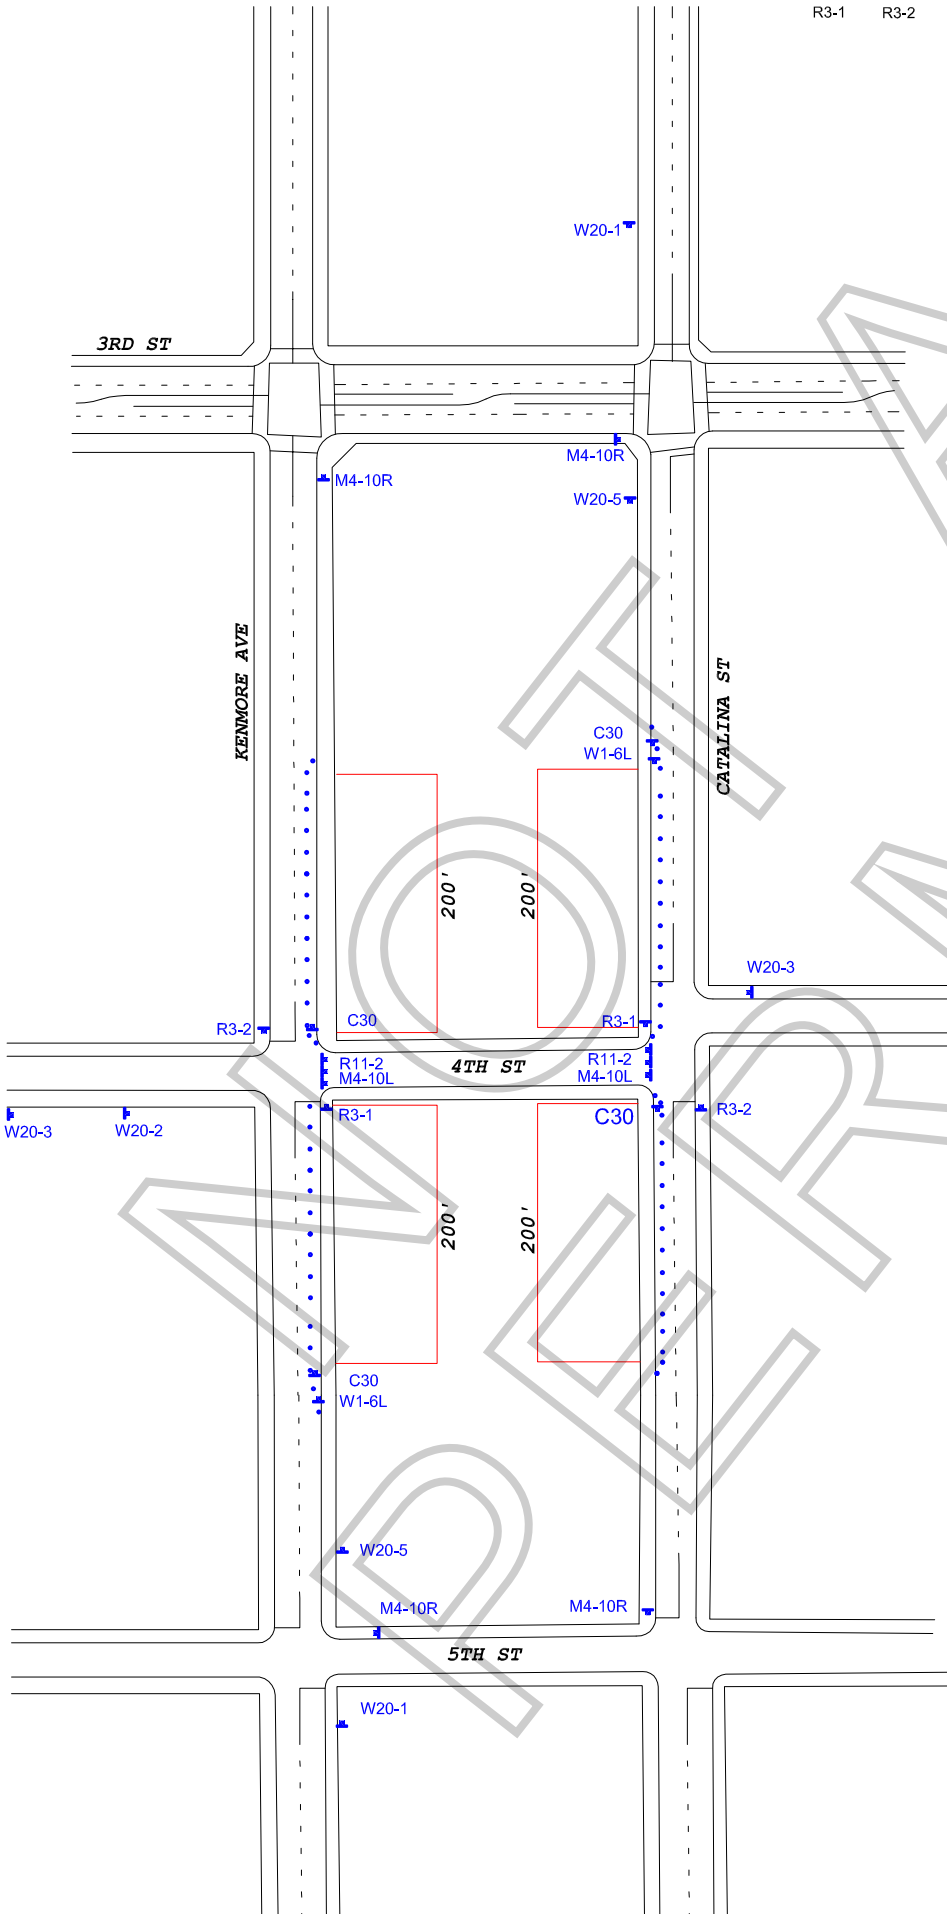

WORK ZONE TRAFFIC CONTROL PLAN GENERAL NOTES

- DATE/TIME:**
CATALINA ST & KENMORE AVE: 7-26-19 FROM 12:00 HOURS TO 23:59 HOURS.
4TH ST: 7-26-19 FROM 17:00 HOURS TO 23:59 HOURS
- ALL SIGNING, STRIPING, AND TRAFFIC CONTROL DEVICES SHALL CONFORM TO THE (CURRENT) STATE OF CALIFORNIA DEPARTMENT OF TRANSPORTATION (CALTRANS) STANDARD PLANS AND STANDARD SPECIFICATIONS, CALIFORNIA MUTCD, AND ANY ADDENDUMS THERETO, AND AS SHOWN ON THESE PLANS, SYMBOLS AND ABBREVIATIONS USED ARE SHOWN ON CALTRANS STANDARD PLANS.
- THERE WILL BE NO INTERFERENCE WITH TRAFFIC SIGNALS OR CROSSWALKS.
- CONES WILL BE 28" MINIMUM HEIGHT AND HAVE REFLECTORIZED SLEEVES FOR NIGHT WORK.
- POLICE WILL DIRECT TRAFFIC IF NECESSARY.

TCP FOR:		HOW TO GET AWAY WITH MURDER	
LOCATION:		FULL CLOSURE - 4TH ST BTWN KENMORE & CATALINA ST W/S CURB - CATALINA ST FROM 4TH ST TO 200' NORTH & SOUTH E/S CURB - KENMORE AVE FROM 4TH ST TO 200' NORTH & SOUTH LOS ANGELES, CALIFORNIA	
	CONTACT:		TIM HILLMAN PH# 213-712-1637
	JCL TRAFFIC SERVICES (213) 622-9775 C31-CA Lic # 805357		
DATE	REVISIONS	DRAFTER: MARIO MENJIVAR	
7-18-19	LANE CLOSURE BOUNDARIES	SCALE: N.T.S.	
7-19-19	HOUR CHANGE	FILM LA: CP	